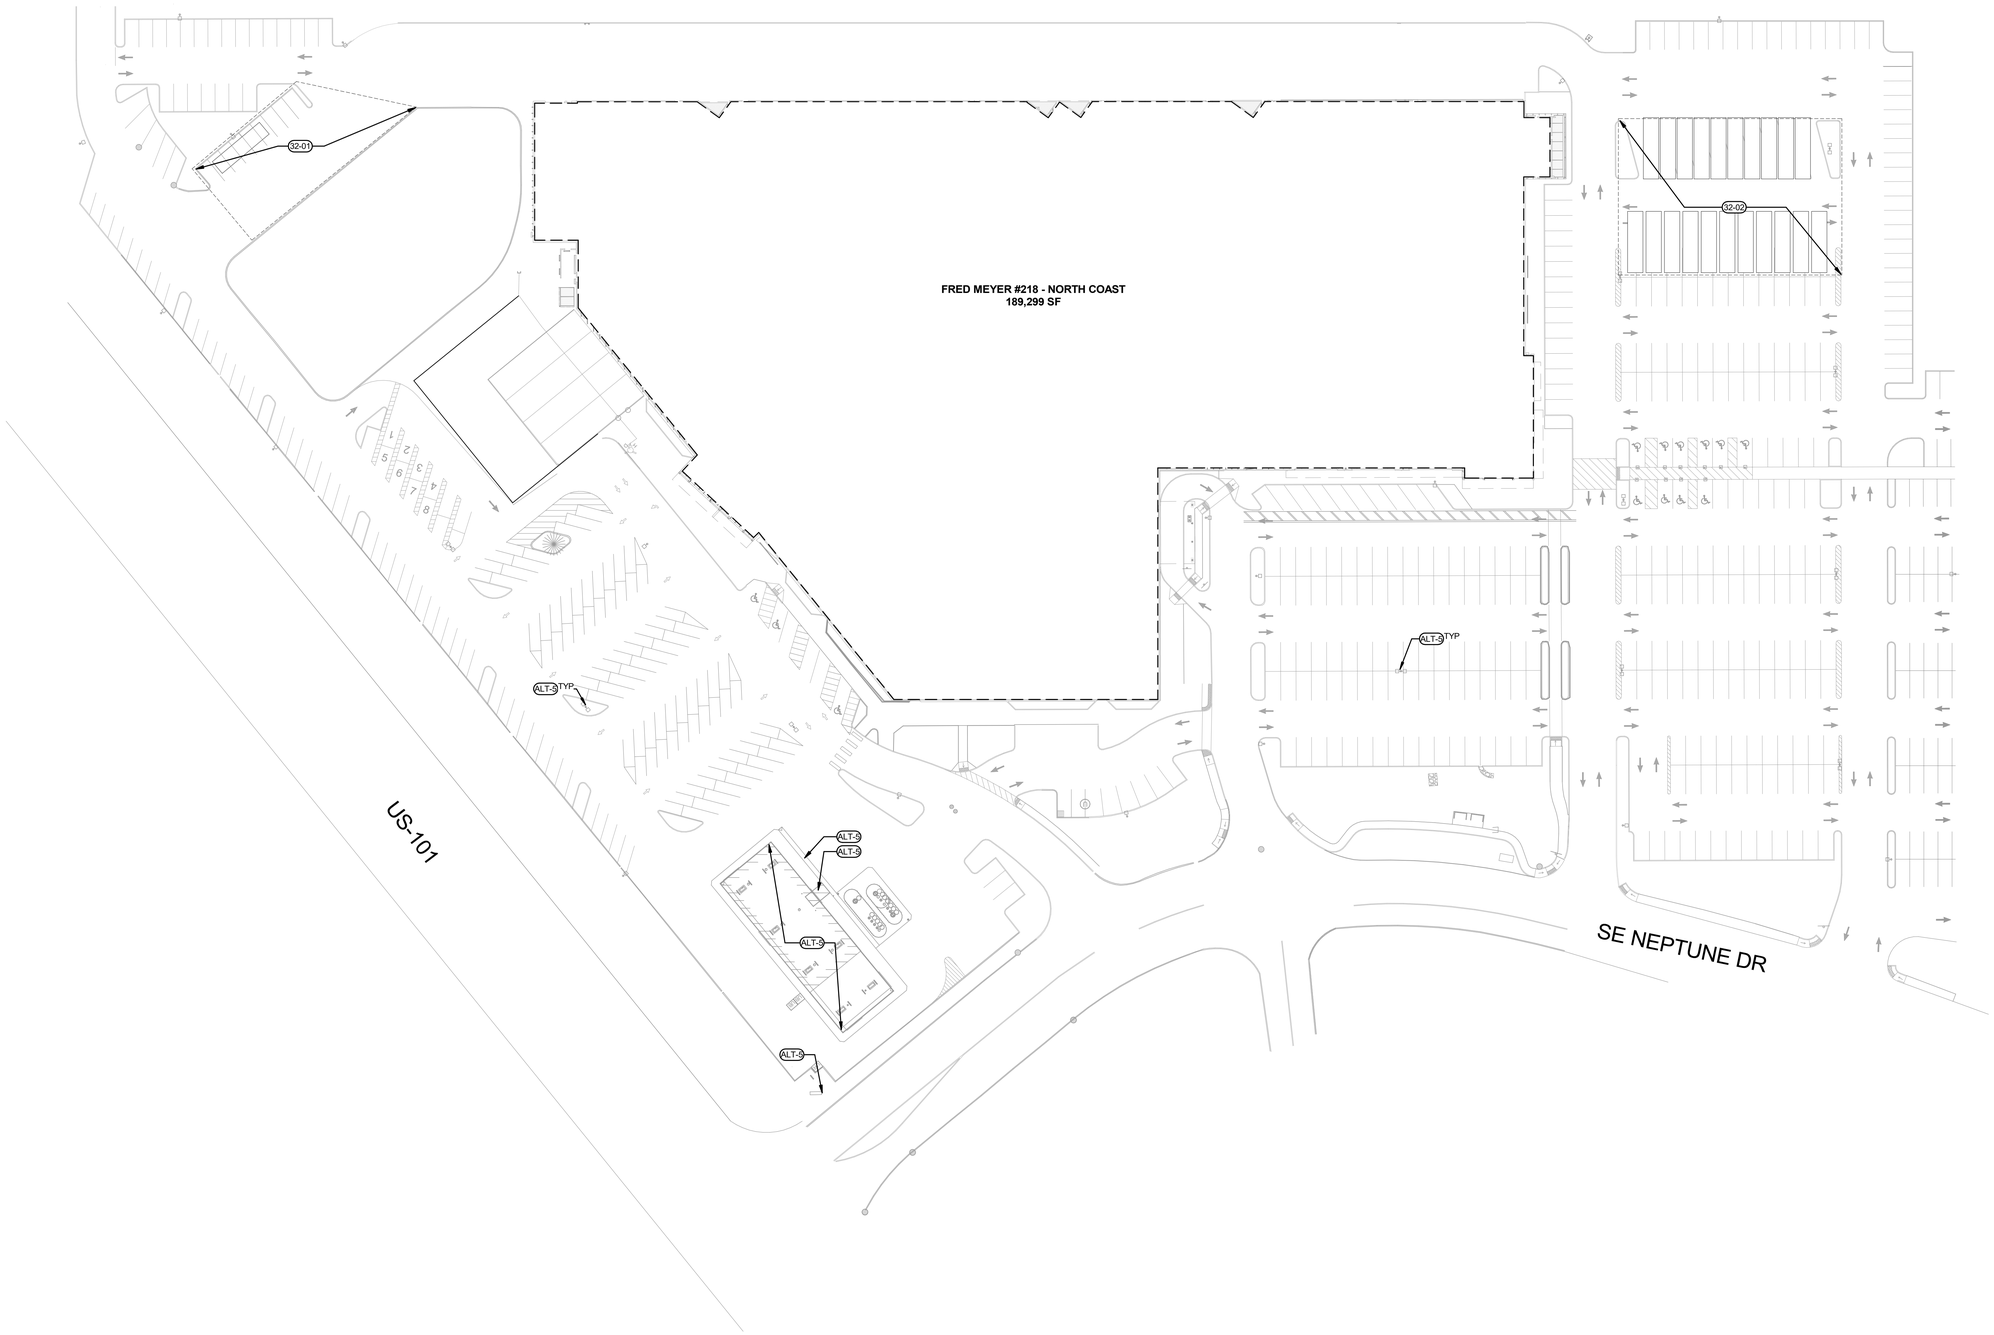

1 G1.0 SITE PLAN
1" = 40'-0"

GENERAL NOTES

A. ALL EXISTING SITE ELEMENTS TO REMAIN U.N.O.
B. ALL EXISTING STALLS, DIRECTIONAL ARROWS, CURBS AND ADDITIONAL PAVEMENT MARKINGS TO BE REMARKED IN EXISTING LOCATION

KEYNOTES

32-01	CONTRACTOR LAYDOWN AREA AND TEMPORARY JOB TRAILER
32-02	TEMPORARY CONTAINER STORAGE

ALTERNATES KEYNOTES

ALT-5	EXTERIOR PAINT SCOPE IS TO PRESSURE WASH AND PAINT THE BUILDING, FUEL CENTER AND PYLON SIGN. THIS INCLUDES BUT IS NOT LIMITED TO PRESSURE WASHING THE (E) LIGHT POLE BASE, LIGHT POLE, SIDES AND UNDERSIDES OF FUEL CENTER CANOPY, FUEL ENTER KIOSK, BOLLARDS, DISPENSER DECKS, BUILDING WALLS AND PYLON SIGN. PAINT BUILDING AND PYLON SIGN PER SHEET A2.1. PAINT (E) CONC POLE BASE PER SPECS, PAINT FUEL CENTER COLUMNS, HALF MOON BOLLARDS, DISPENSER DECKS, YELLOW AND RED BOLLARDS, KIOSK DOORS AND KIOSK DOOR FRAMES.

LEGEND

— — — — — — — — — —	EXTENT OF WORK
[ ]	TEMPORARY CHAIN LINK FENCE AROUND TEMPORARY CONTRACTOR AND TEMPORARY STORAGE CONTAINER AREA. TO BE REMOVED AT PROJECT COMPLETION.

Architecture • Interiors
Planning • Engineering

Portland, OR
503.224.9560
Vancouver, WA
360.695.7879
Seattle, WA
206.749.9993
www.mcknze.com

MACKENZIE.
DESIGN DRIVEN | CLIENT FOCUSED

Client

FRED MEYER STORES INC.
3800 SE 22ND AVE
PORTLAND, OR 97202

FredMeyer

Project

FRED MEYER #218
NORTH COAST
REMODEL
695 HIGHWAY 101
WARRENTON, OR

Mechanical/Electrical
INTERFACE ENGINEERING, INC.
100 SW MAIN ST, STE 1600
PORTLAND, OR 97204

REGISTERED ARCHITECT
ANGELINE K. MCFADDEN
PORTLAND, OREGON
11224
STATE OF OREGON
1/22/2024

© 2024 MACKENZIE
ALL RIGHTS RESERVED
THESE DRAWINGS ARE THE PROPERTY OF MACKENZIE AND ARE NOT TO BE USED OR REPRODUCED IN ANY MANNER, WITHOUT PRIOR WRITTEN PERMISSION.

REVISION SCHEDULE

Delta	Issued As	Issue Date

SHEET TITLE:
ARCHITECTURAL SITE PLAN

DRAWN BY: EED/VMD

CHECKED BY: MJG

SHEET

G1.0

JOB NO. **2230281.00**

PERMIT SET 01/22/2024
Autodesk Docs://FM 218 North Coast/281- FM North Coast -V23.rvt 1/22/2024 1:58:46 PM As indicated